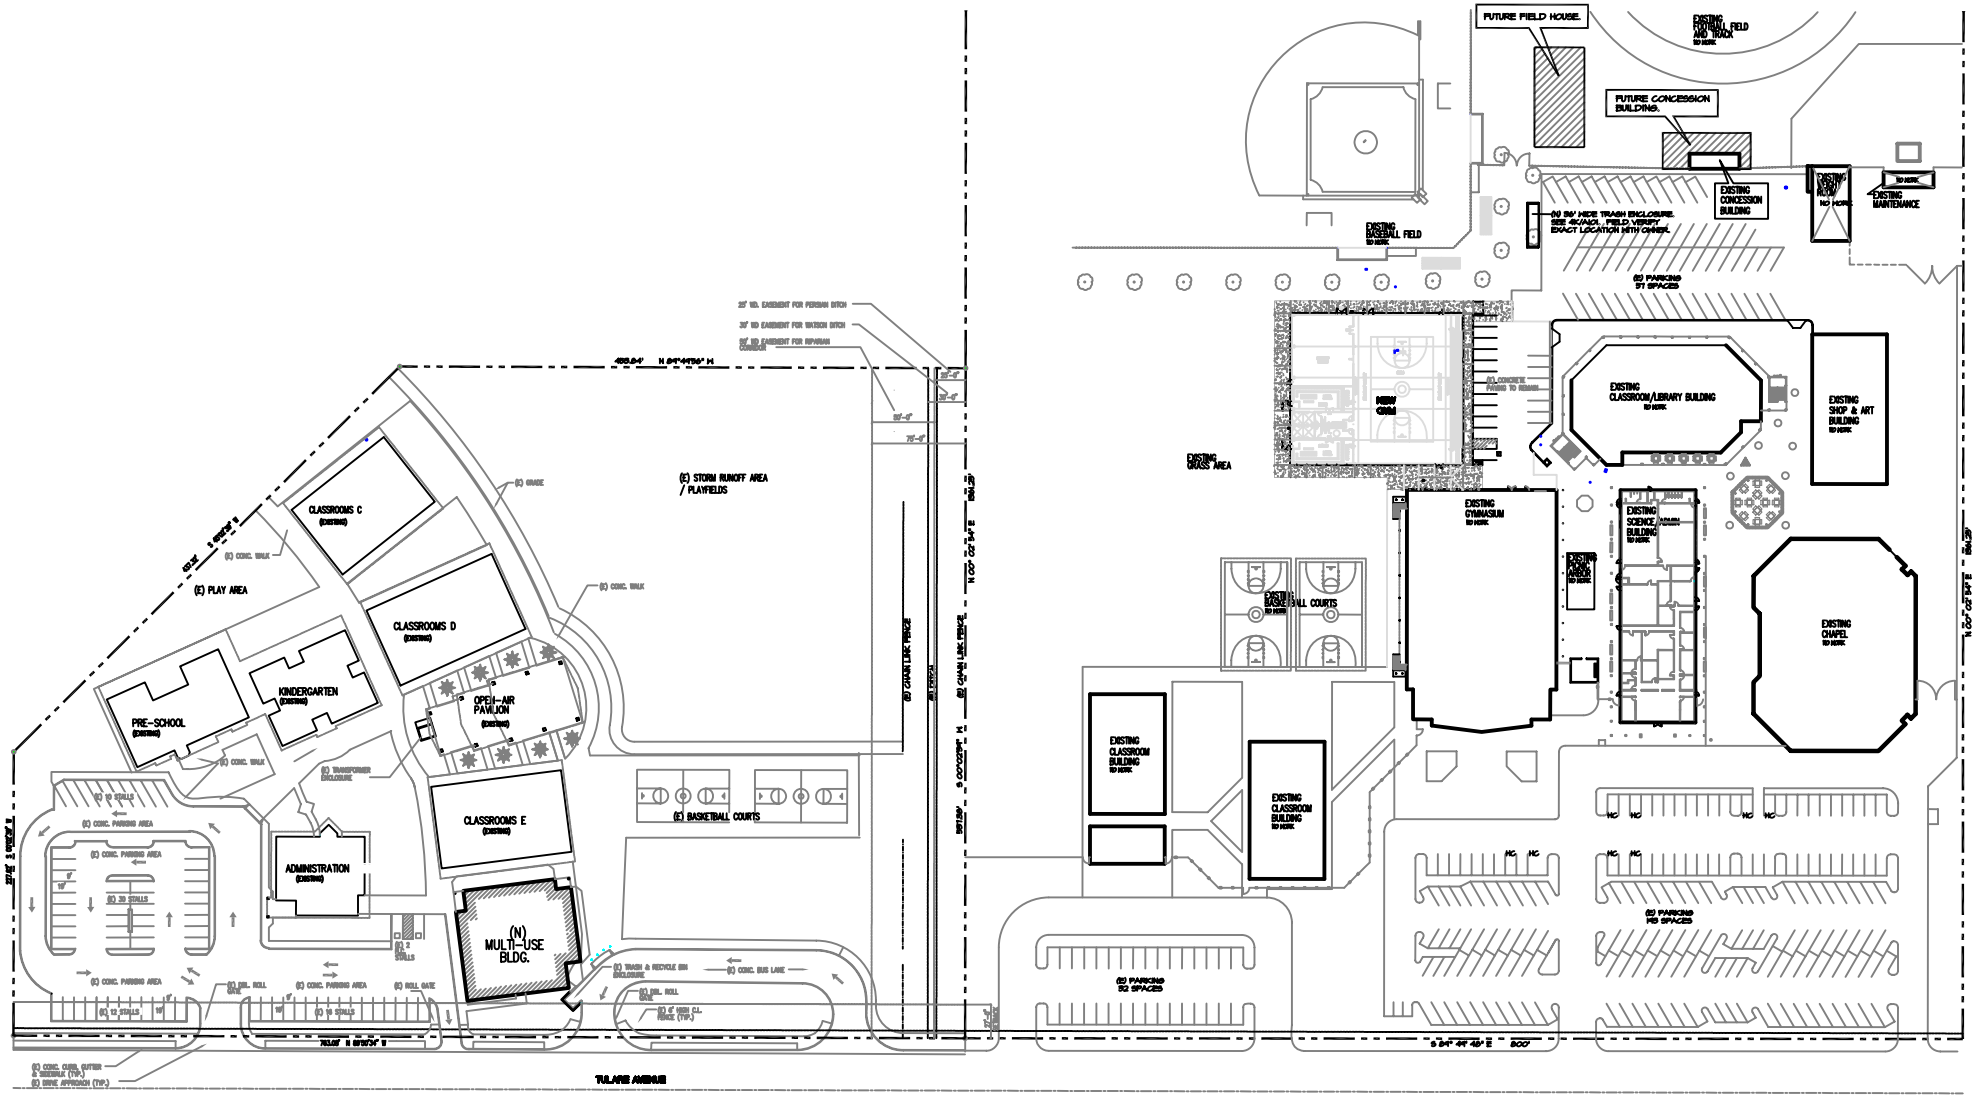

SITE KEY PLAN

1" = 50'

NORTH