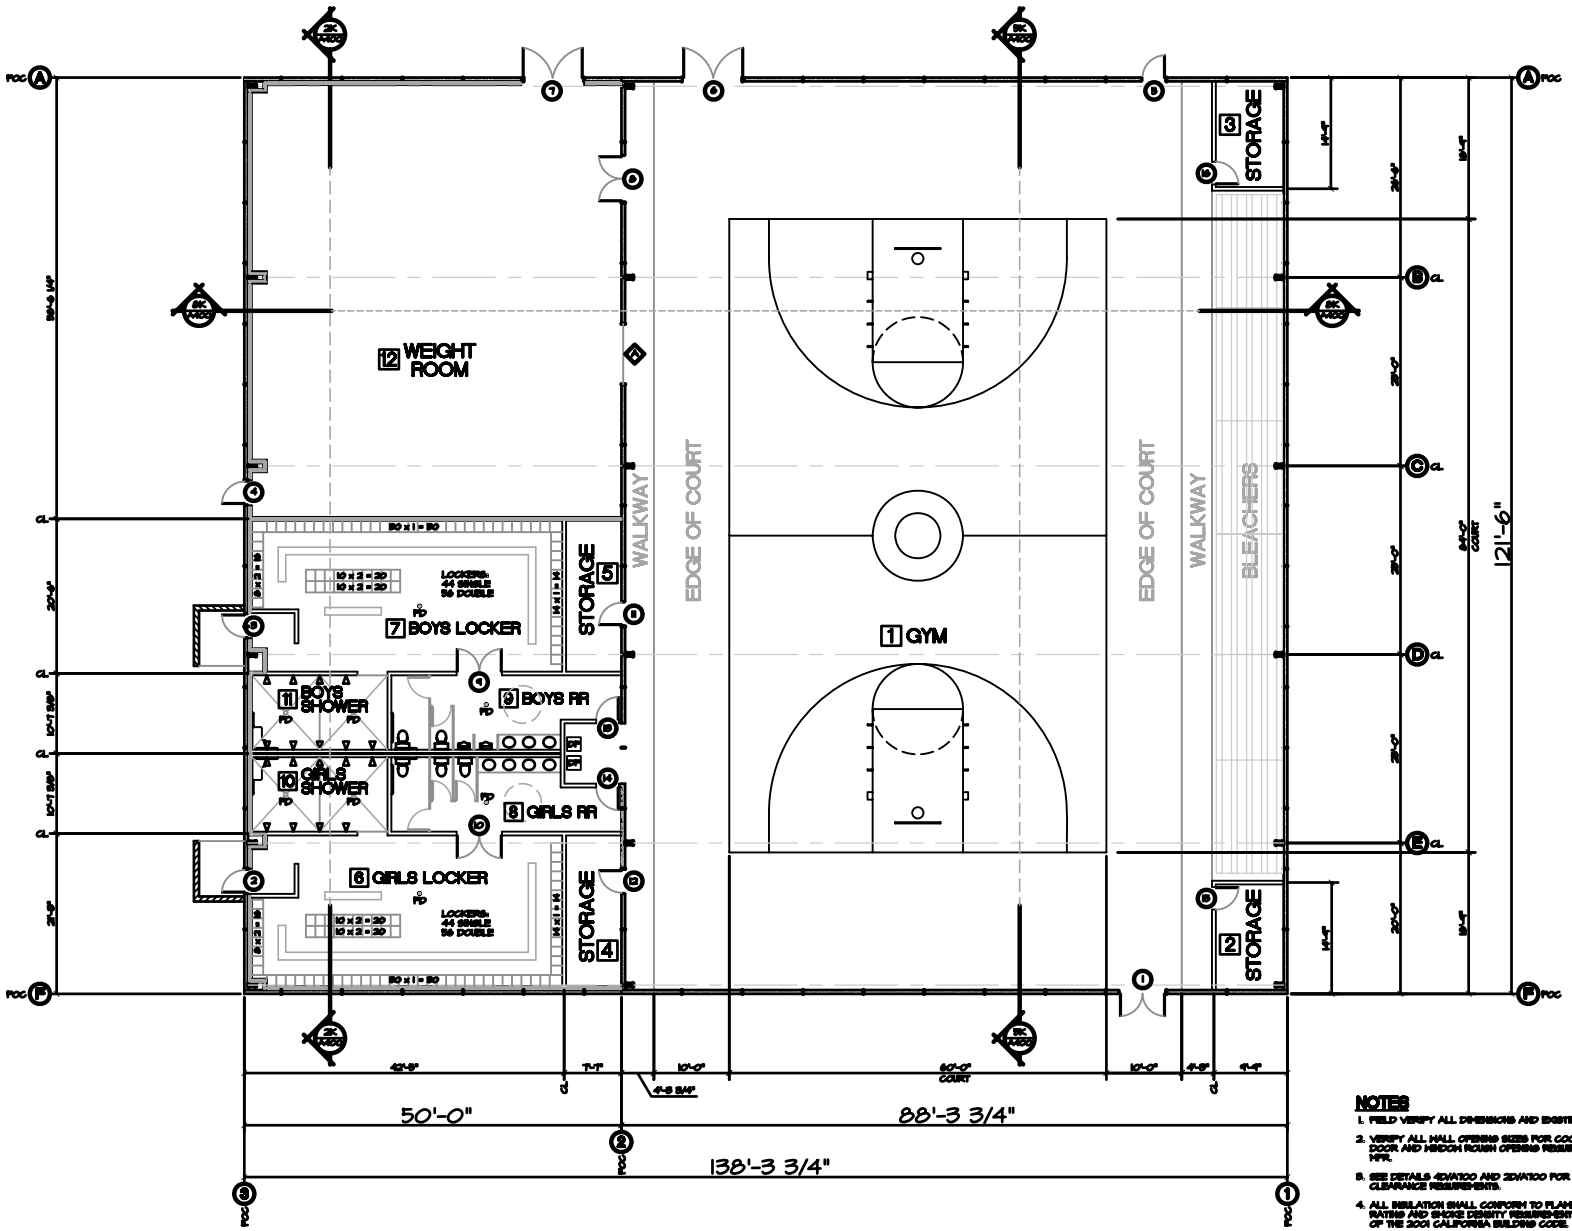

LEGEND

- 10INCHES PRE-CAST CONCRETE WALL.
- 4" STD. x 1 5/8" FLG. x 22 GA. HTL. SHEAR AT 24" O.C. WITH R-19 BATT INSULATION.
- 4" STD. x 1 5/8" FLG. x 22 GA. HTL. SHEAR AT 24" O.C.
- 8" CMU SOLID GROUT HT 16 AT 24" O.C. VERT. AND 09 16 AT 48" O.C. HORIZ.
- DOOR TYPE. SEE SCHEDULE AT 8A/A100.
- WINDOW TYPE. SEE SCHEDULE AT 20/A100.
- ℄ CENTERLINE
- FD FLOOR DRAIN. SEE PLUMBING PLANS.
- FOC FACE OF CONCRETE

SEE 8K/A201 FOR ADDITIONAL LEGEND INFORMATION.

NOTES

1. FIELD VERIFY ALL DIMENSIONS AND EXISTING CONDITIONS.
2. VERIFY ALL WALL OPENING SIZES FOR COORDINATION WITH DOOR AND WINDOW ROUGH OPENING REQUIREMENTS PER MFR.
3. SEE DETAILS 4D/A100 AND 2D/A100 FOR DOOR CLEARANCE REQUIREMENTS.
4. ALL INSULATION SHALL CONFORM TO FLAME-SPREAD RATING AND SMOKE DENSITY REQUIREMENTS OF CHAPTER 7 OF THE 2001 CALIFORNIA BUILDING CODE.
5. SEE ROOM FINISH SCHEDULE AT 8K/A100.

NORTH

FLOOR PLAN 1/8" = 1'-0" 8K

Collins Engineering
Structural & Civil Engineering
525 N. Main Street · Suite B · Visalia, CA 93291
Office (559) 734-4060 · Fax (559) 734-4065
E-Mail BCollins@sbcgl.com
License S-4065

A NEW PRACTICE GYM FOR
CENTRAL VALLEY CHRISTIAN SCHOOLS
8600 W. TULARE AVE.
VISALIA, CA 93277

SHEET	DATE	DESCRIPTION
1		

DATE: 4/29/07
DRAWN BY: BC
PROJECT NO: 07-1084

SHEET TITLE: FLOOR PLAN

SHEET A200
SHEET ___ OF ___